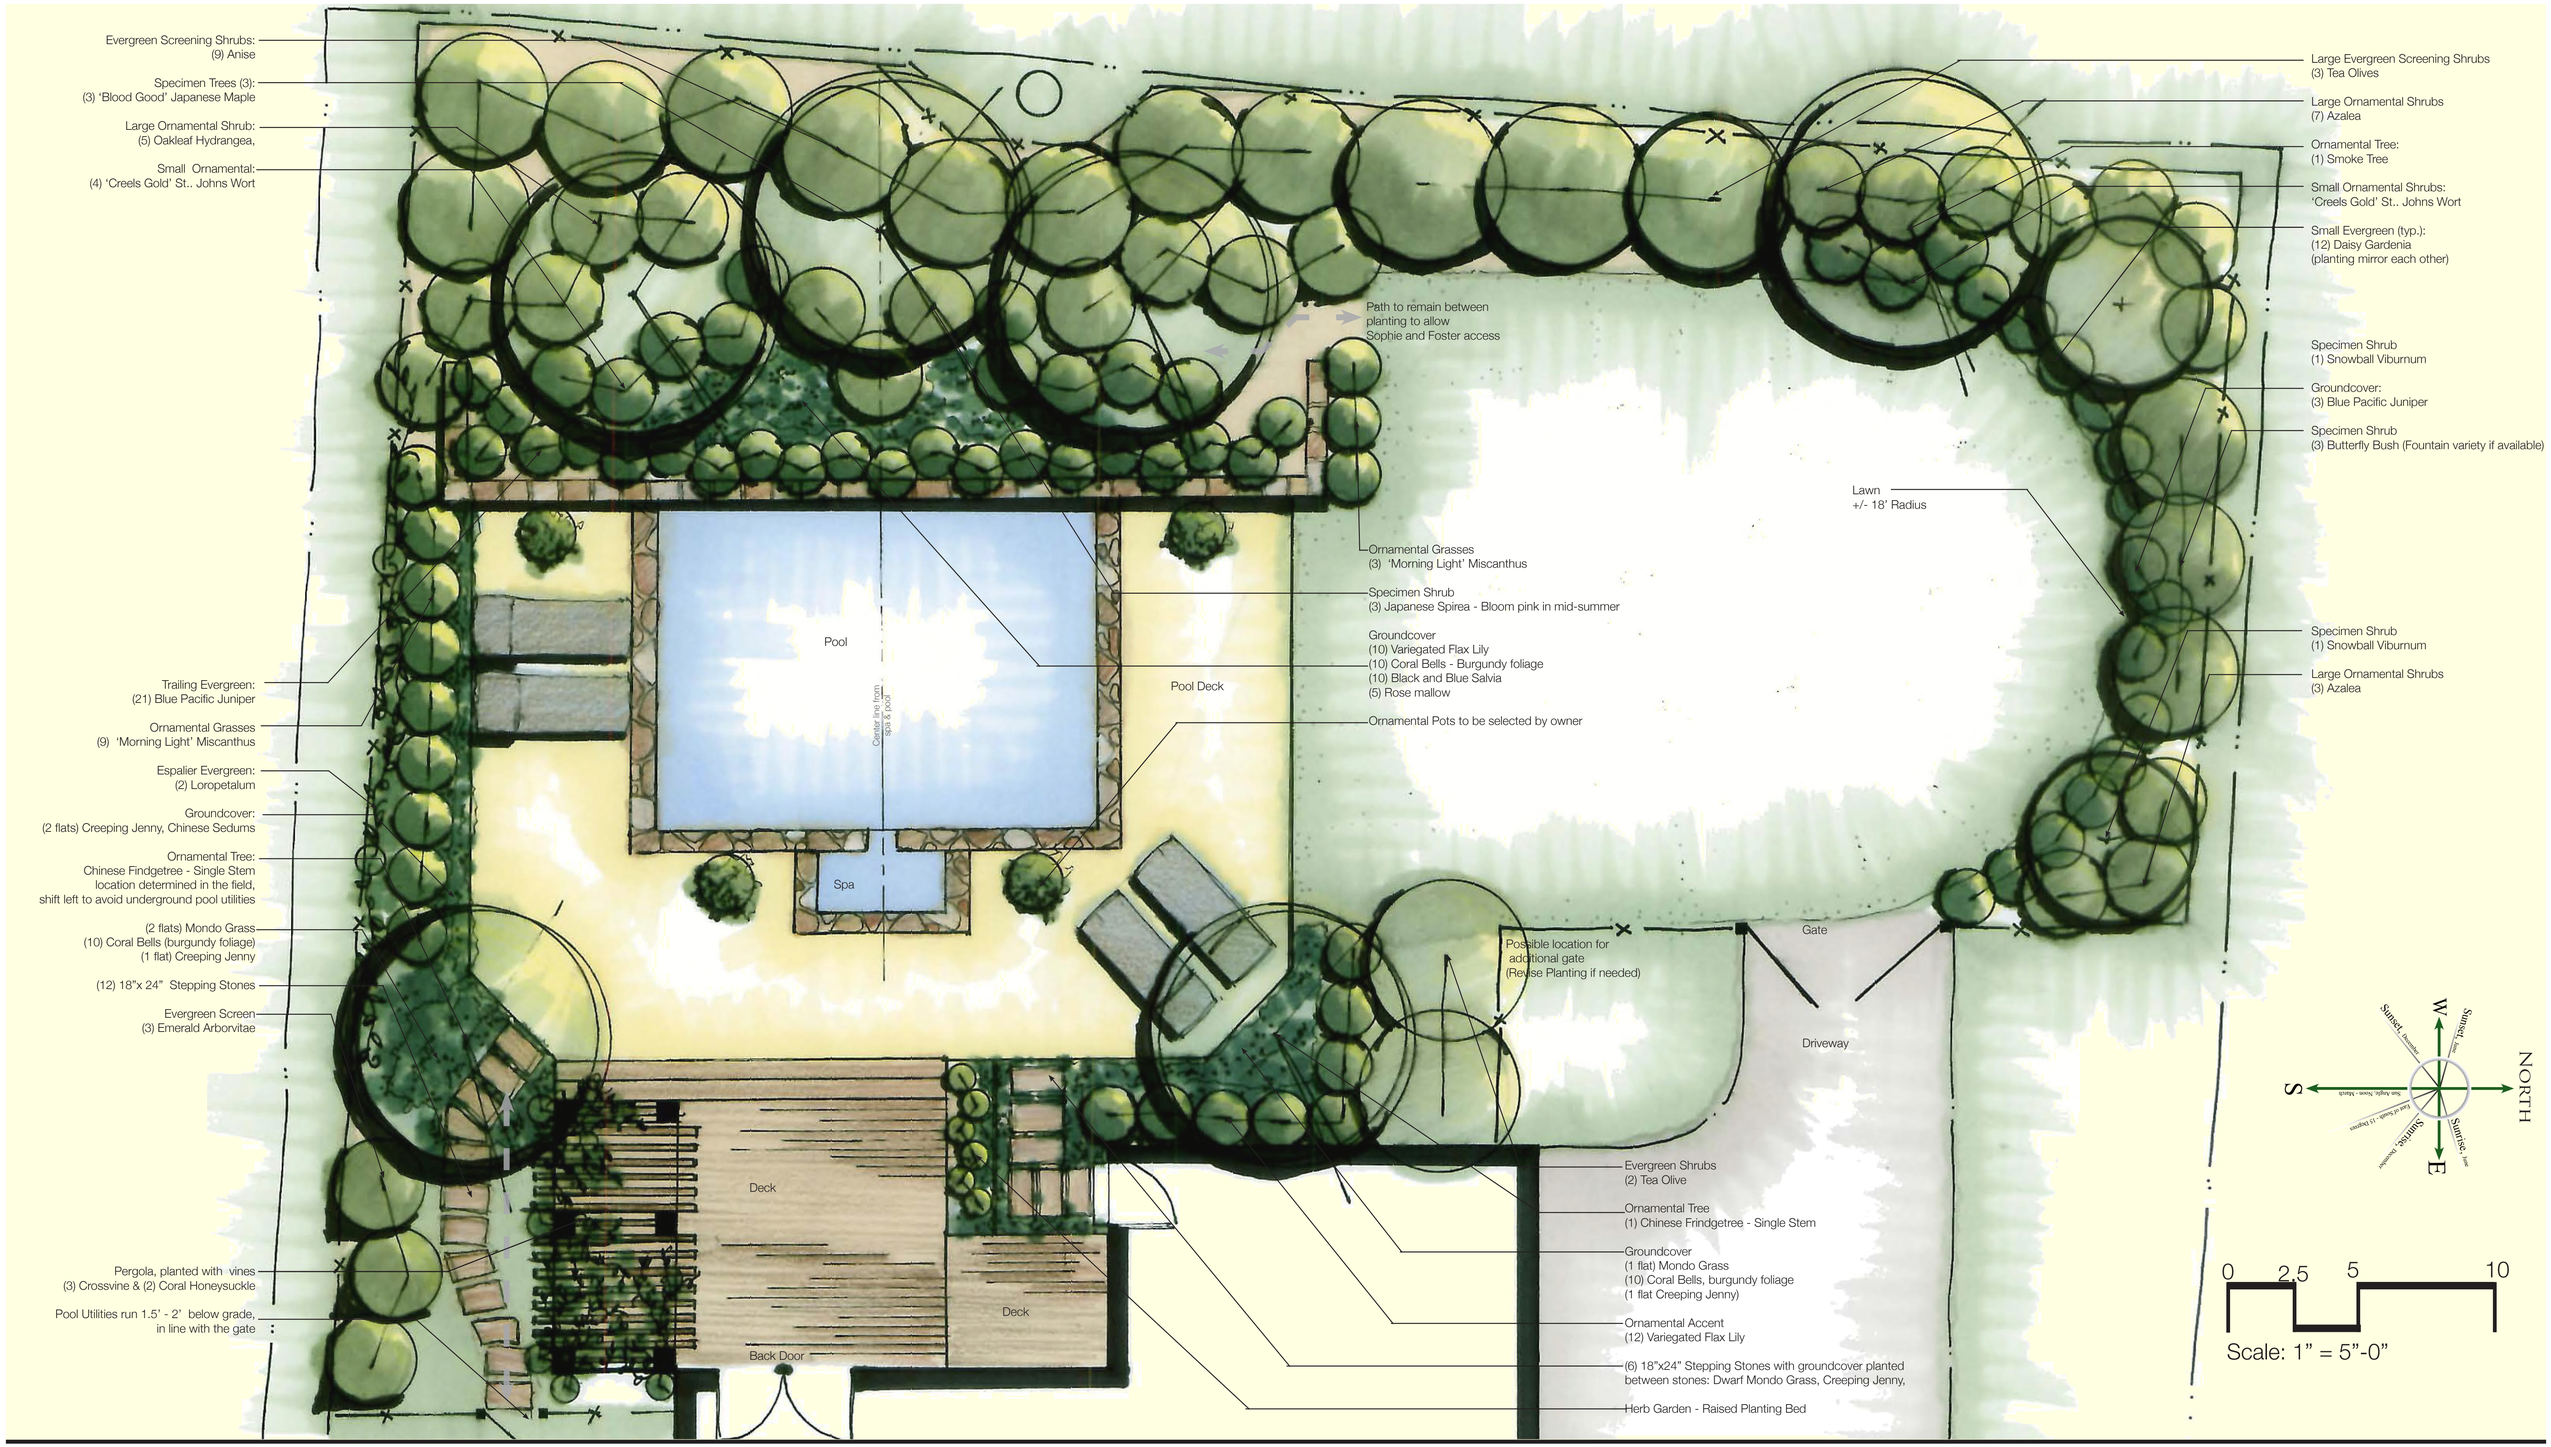

Bardorf Residence

Conceptual Landscape Plan - 5/16/2012

BOTANICA ATLANTA
LANDSCAPE DESIGN

prepared by:

Botanical Atlanta
2870 Peachtree Road NE #231
Atlanta, Georgia 30305

www.botanicaatlanta.com

phone: 404.641.3960
fax: 866.267.4794